ULT5520IP Series

Description: Impact - Sliding Doors
Function: Entrances
Detail: ALL
Scale: 3" = 1'-0"

42" A.F.F. TO CENTER OF PULL/PUSH
34" TO CENTER OF LOCKSET

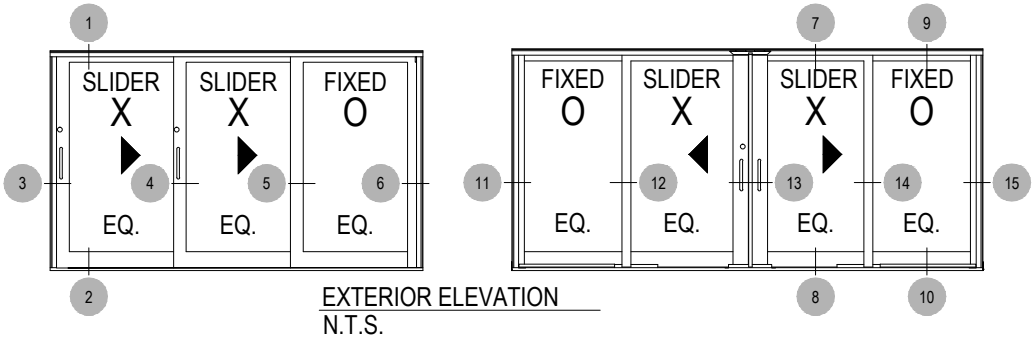

EXTERIOR ELEVATION
N.T.S.

1-1

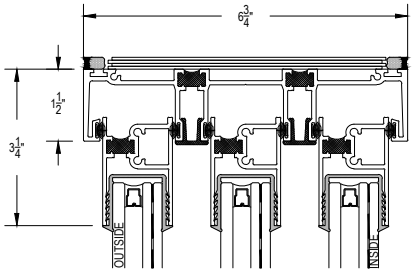

2-1

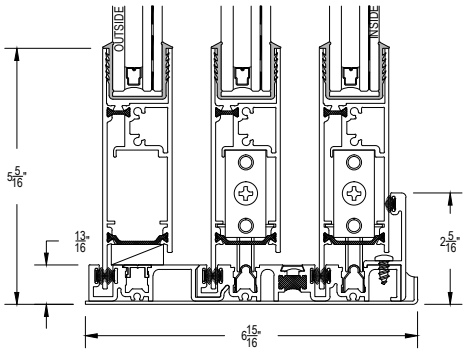

2-2

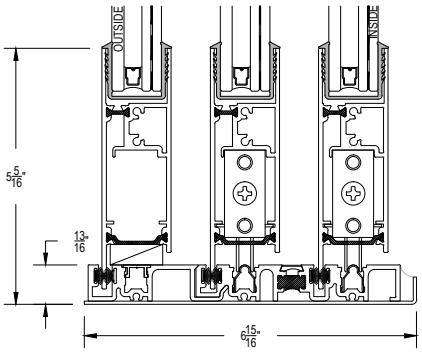

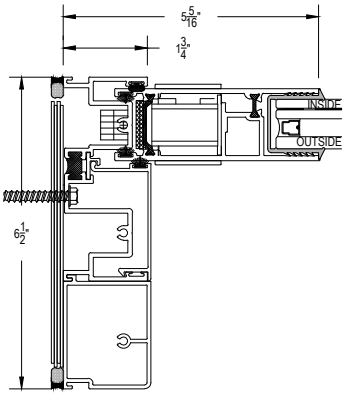

3-1

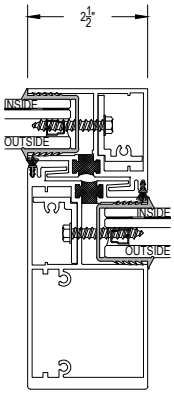

4-1

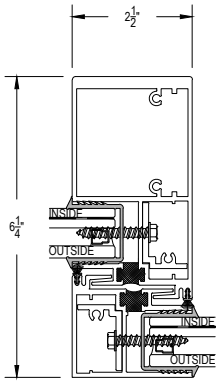

5-1

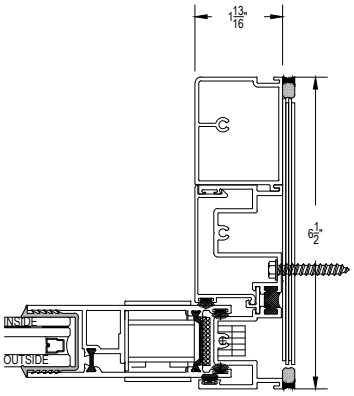

6-1

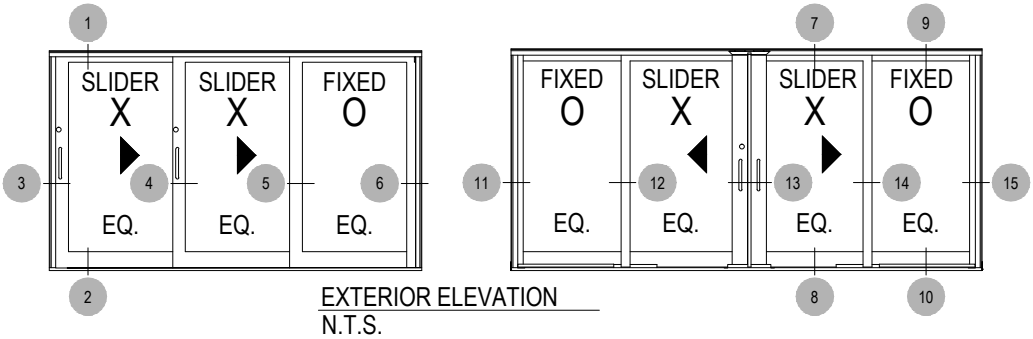
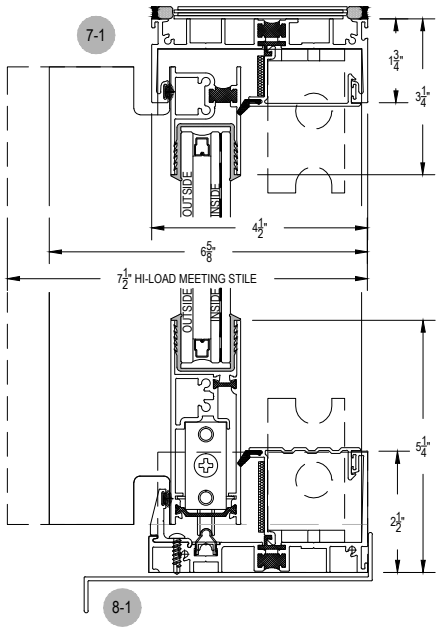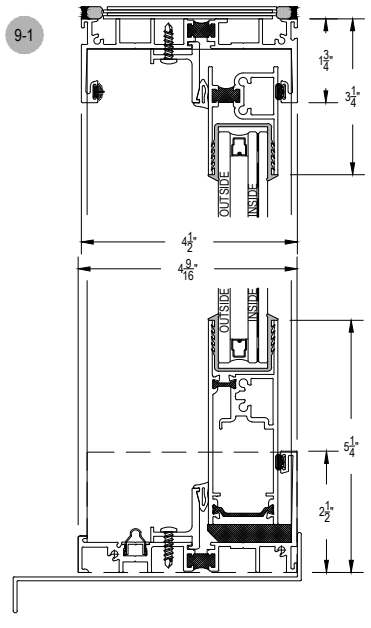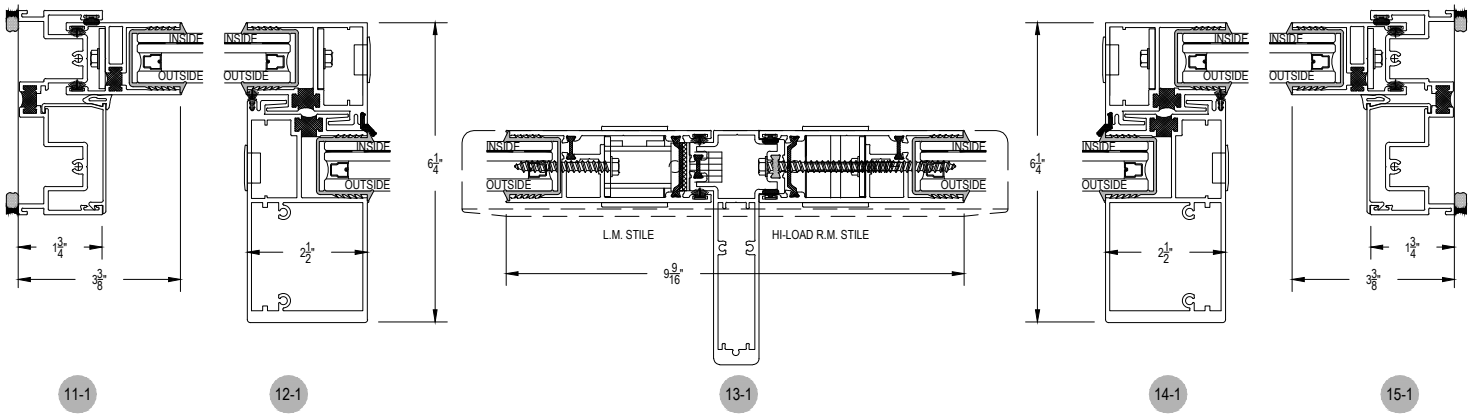
EXTERIOR ELEVATION
N.T.S.