ULT500 Series

Description: Horizontal Sliding
Function: Window
Detail: ALL (1 of 2)
Scale: 3" = 1'-0"

EXTERIOR ELEVATION
N.T.S.

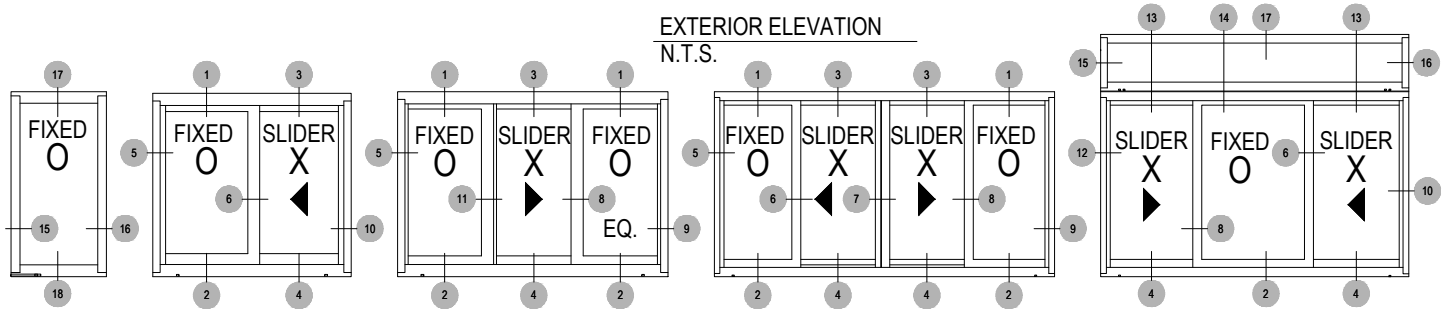

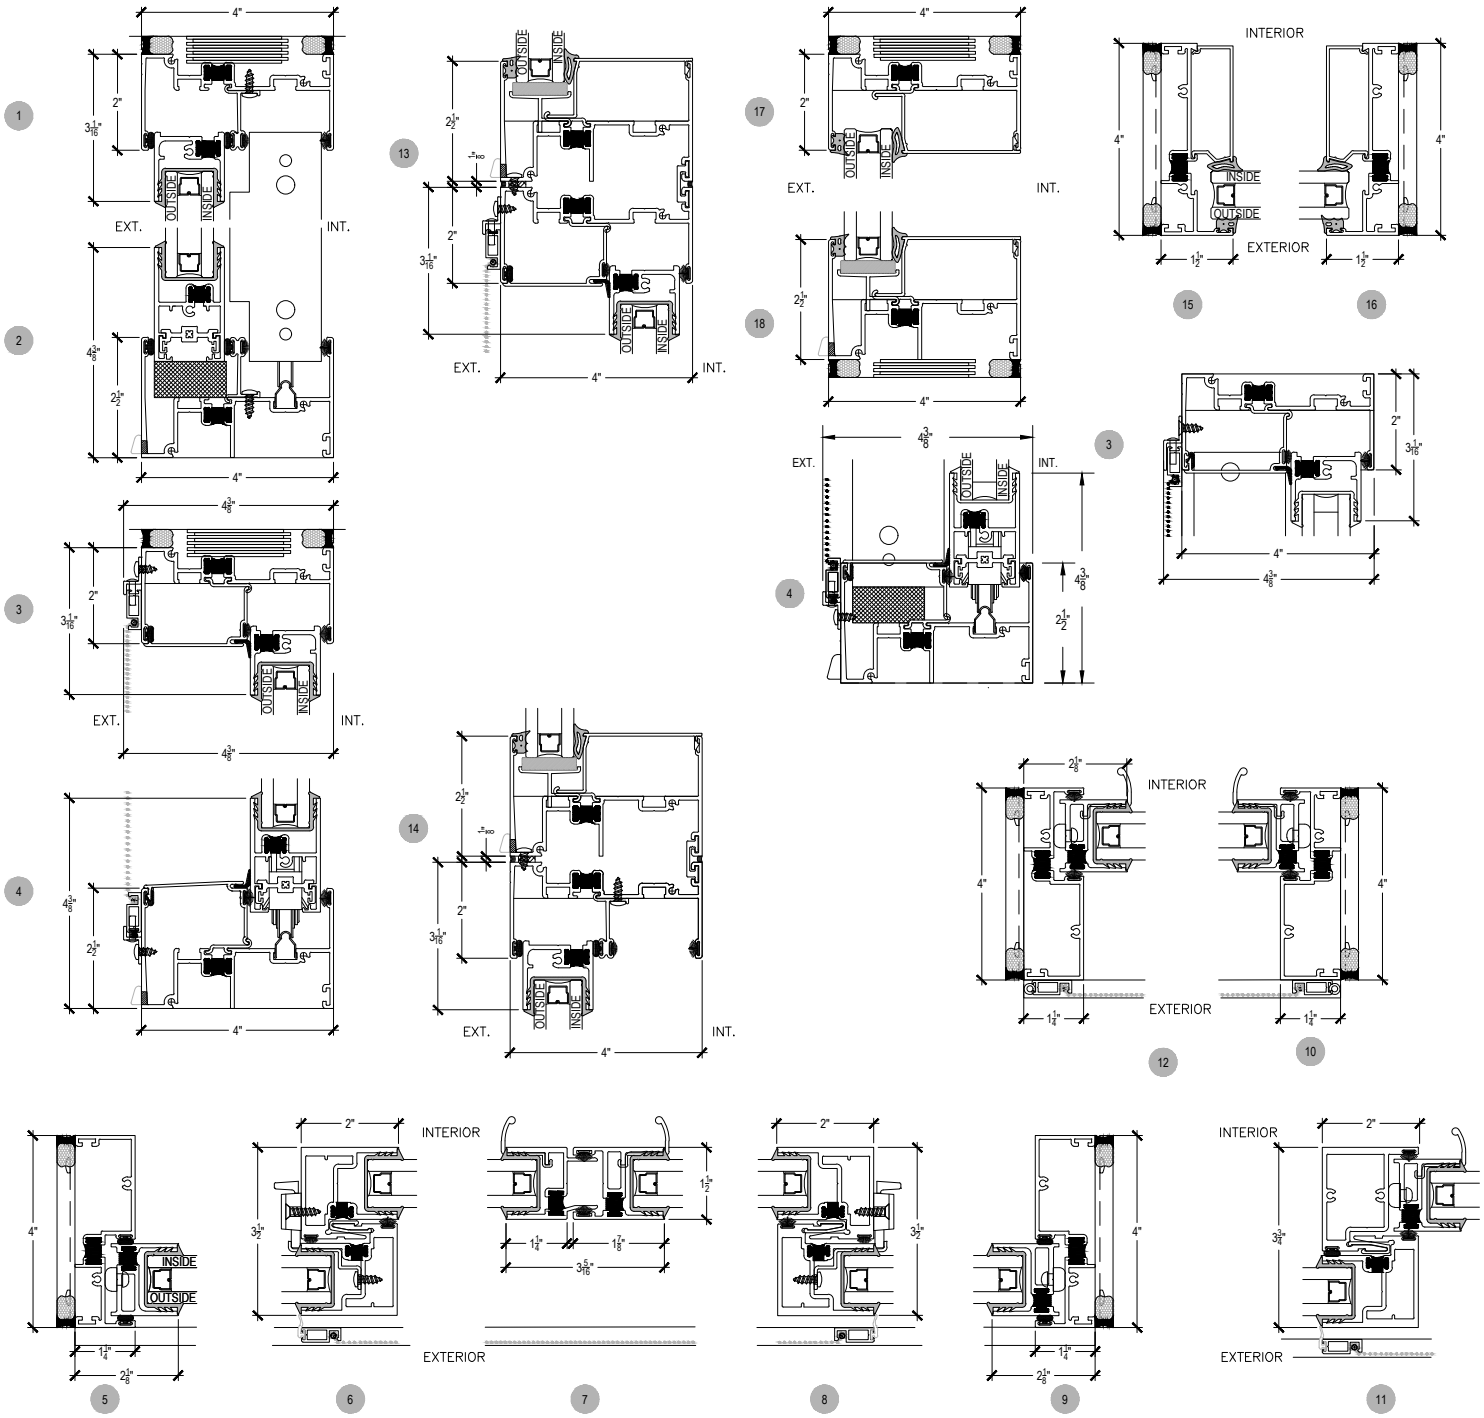

ULT500 Series

Description: Horizontal Sliding
Function: Window
Detail: ALL (2 of 2)
Scale: 3" = 1'-0"

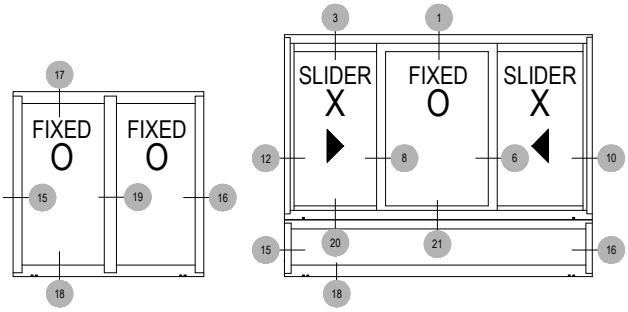

EXTERIOR ELEVATION
N.T.S.

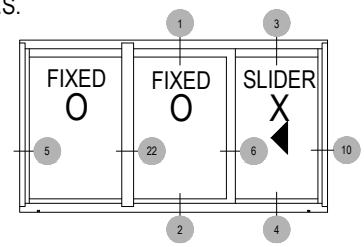

INTEGRATED 2 1/2" Recessed NAIL FIN at FIXED "O" HEAD

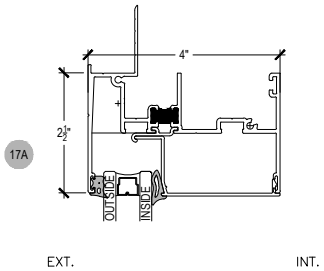

INTEGRATED 2 1/2" Recessed NAIL FIN at SLIDING HEAD

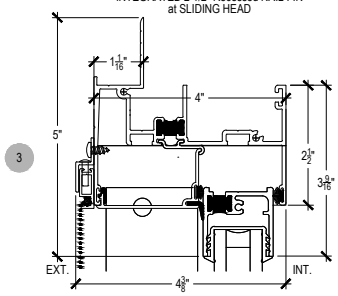

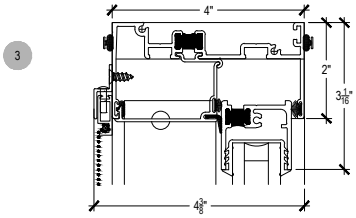

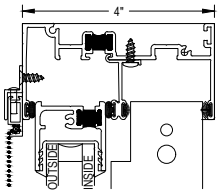

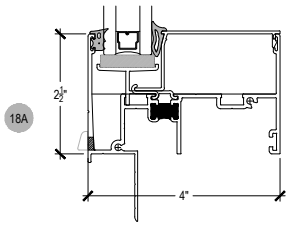

INTEGRATED 2 1/2" Recessed NAIL FIN at FIXED "O" SILL

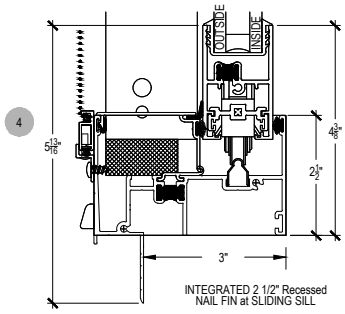

INTEGRATED 2 1/2" Recessed NAIL FIN at SLIDING SILL

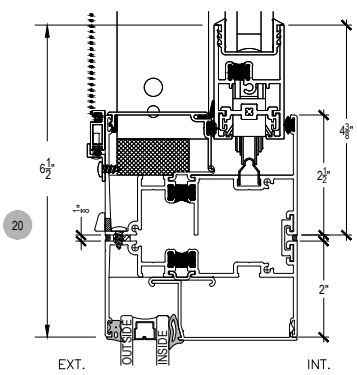

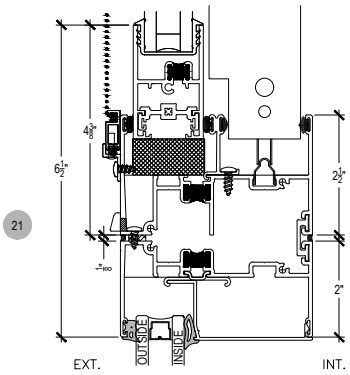

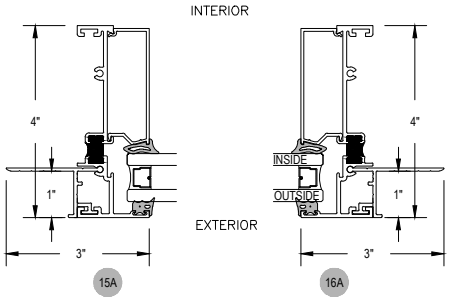

INTEGRATED 2 1/2" Recessed NAIL FIN at FIXED "O" UNIT

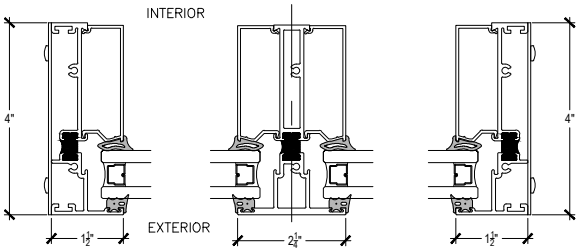

15 | 19 | 16

TRANSOM MULLION for 1" Glass (500974)

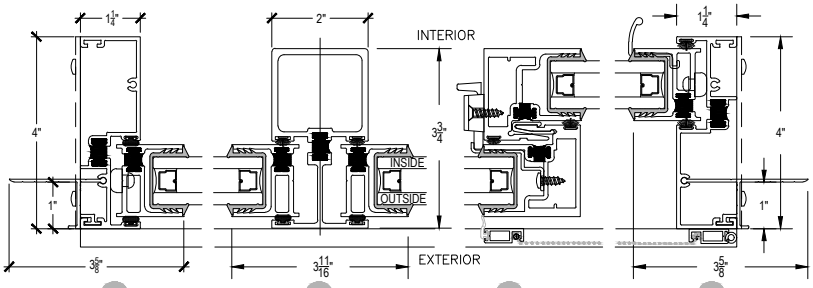

5 | 22 | 6 | 10

Short Leg NAIL FIN for FIXED JAMB (500929S)

VERTICAL High Load MULLION (5000919)

Long Leg NAIL FIN for SLIDING JAMB (5000929L)

SERIES 500 ACCESSSORIES - OPTIONAL

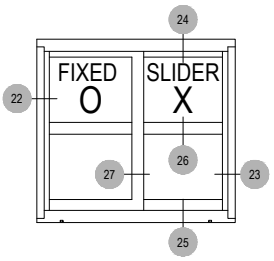

24

2 Pc HEAD RECEPTOR
(500927+500928)

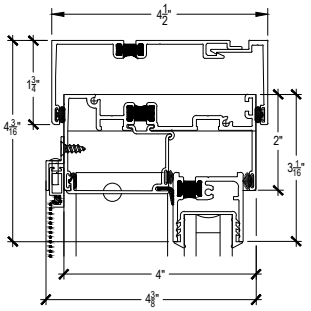

22

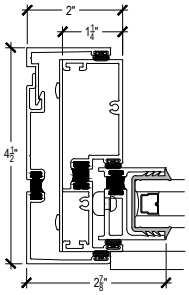

2 Pc JAMB RECEPTOR
at FIXED JAMB

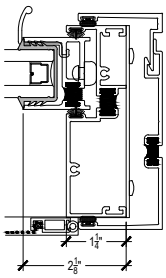

23

2 Pc JAMB RECEPTOR
at SLIDING JAMB

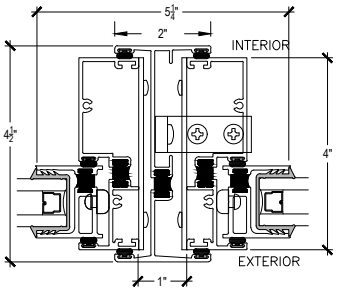

EXPANSION MULLION
to Attach
2 - 500 WINDOWS

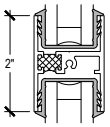

26

2" MUNTIN (5000952)

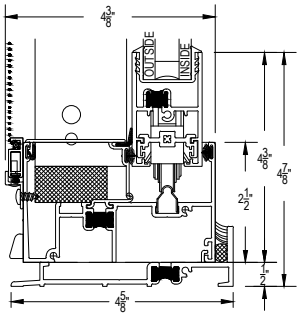

2 1/2" SLIDING SILL with
SUB SILL (5000929 - L.A. Inventory)

25

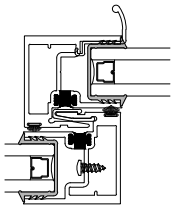

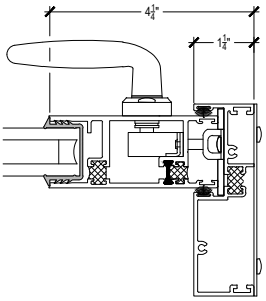

ADA LEVER HANDLE WITH 5000/5920 LATCH STILE (5000931)
W/ MS1847 HOOK LOCK

3

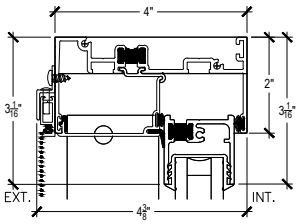

4

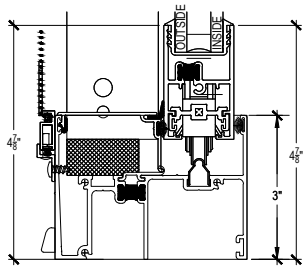

3" SLIDING SILL (5000904)
SPECIAL ORDER

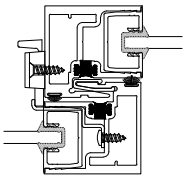

1/4" ALUMINUM GLASS REDUCER INSERT
FOR 1" EXTRUSION PANELS (5001900)

27

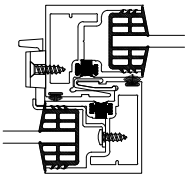

1/4" REDUCING VINYL FOR 1" EXTRUSION PANELS

27

ULT500 Series

Description: Horizontal Sliding
Function: Window
Detail: Retrofit Options
Scale: 3" = 1'-0"

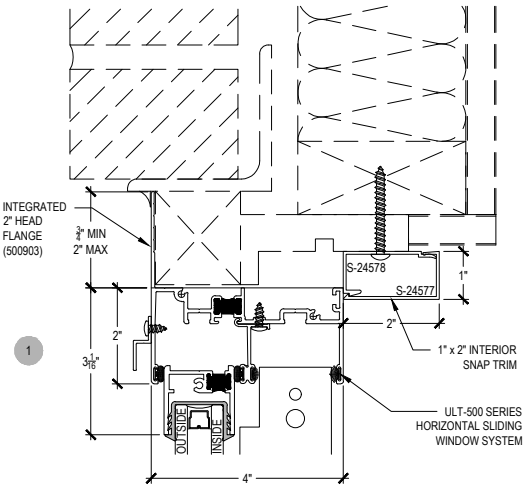

1

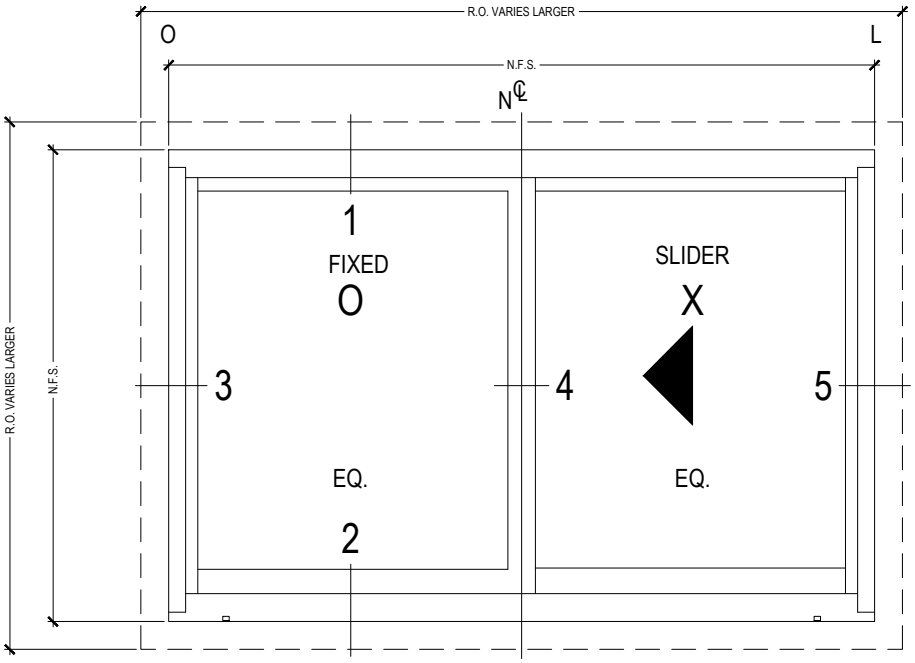

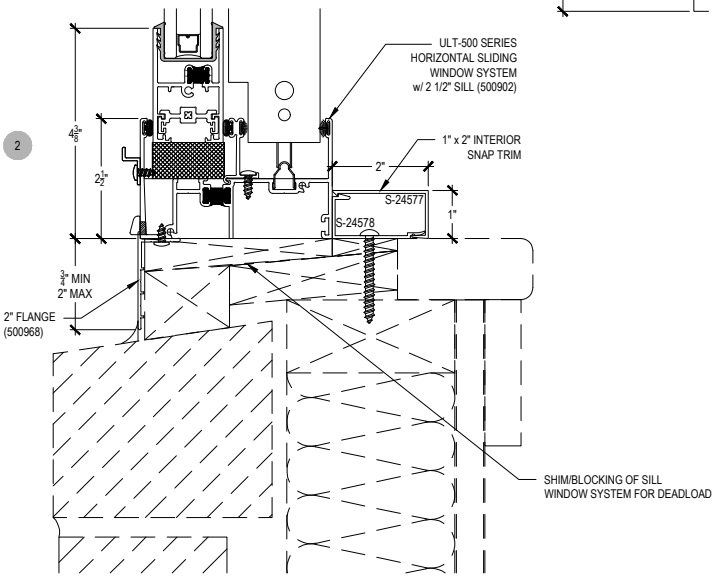

2

LEGEND:

N.T.S. - Not To Scale
N.F.S. - Net Frame Size
R.O. - Rough Opening
EQ. - Equal
O - Outside of Fixed Jamb
N - Centerline of Interlockers
L - Outside of Latch Jamb

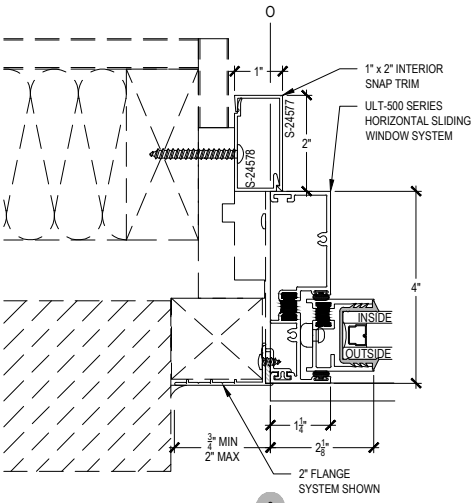

3

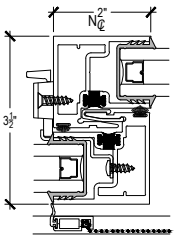

4

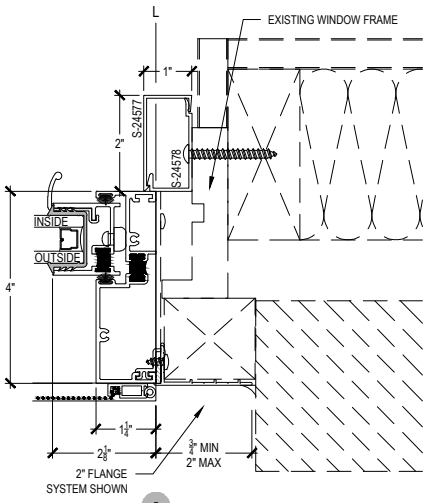

5

Window Hardware Components

9500032
3" Interlocker Isolator

9550062
Stainless Steel
Tandem Wheel Roller
(Standard)

9550062PW
Stainless Steel
Tandem polymer Roller
(Optional)

950900/10/15
I - 7/16 Plastic Push Plug

950920/30/40
I - 5/16 Plastic Push Plug

5000533
Head Bumper
1 1/4" Wide

9500090
Stainless Steel
Track Cap

5000900
Aluminum
Track Cap

500019
1" Glazing Stainless Steel Sash
Lockstrike
(1" Extrusion Panel Only)

9550020 thru
09550025 Sash Lock

9550046B
Sliding Interlocker Sweep Clip
w/ 2 #8 x 3/8" PPHSMs
& Sweep w/s.

9550015
3" Head/Sill
Plastic Isolator

9550916A
Jamb End Gasket

9550028
End Dam for 3" Sill w/
Self Adhesive Butyl
Glazing Tape

9550017
End Dam for
2 1/2" Sill w/
Self Adhesive Butyl
Glazing Tape

9550018
End Dam for
2" Sill / Head
w/ Self Adhesive
Butyl Glazing Tape

9550026
Rubber Bumper for
05000939 & 00500931

9550027M
Sliding Interlocker
Modified Finger
Pull Handle
Used with
ADA Handle
(1" Extrusion
Panel Only)

9550027
Extruded
Finger Pull Handle
(1" Extrusion
Panel Only)

BAFF
2 - Open Cell Foam
(Behind Weep Holes
& Glued w/ Caulk)

9550060
Weep Hole Cover

9550030
Strap Anchor
(Optional)

9550038
White Bronze
Sash Lock

9550041
End Reaction
Clip

Fixed Spring Loaded Insect Screen Accessories

500975Z2
Exterior Applied Screen "Z" Track-TOP

500400
Insect Screen Extrusion

500975Z
Exterior Applied Screen "Z" Track-BOTTOM

9550051
2" Steel Tension Spring

950985
Xmas Tree Clip

9550044/5
Screen Lift Tab

9550050
Q225T190
Q-Lon Foam w/s.

9500044
Water Flap

Transom Hardware Components

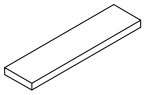

9550006
1" Setting Block

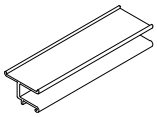

9550002
1" Setting Block Chair

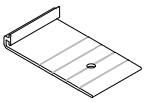

9550030
Strap Anchor

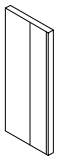

9550008
1" Side Block

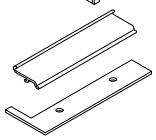

9550015
Head/Sill
Insert Isolator

9550034
Jamb Die-Cut
Gasket

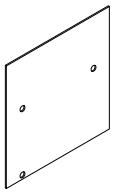

9550028
End Dam for
00500904
3" Sill

500965
HSW Connrector

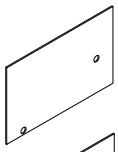

9550017
End Dam for
00500902 Sill

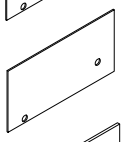

9550018
End Dam for
00500901 Sill

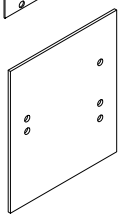

9550035
Transom End
Dam Splice

Flexible Glazing Gaskets, Weatherstrip & Glazing Butyl Tape - for Windows

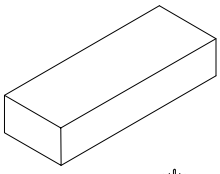

9550067
13/16" x 1 3/8" x 4"
Rubber Setting Block

9501119
0.270 x 0.270
Fin-Pile Weatherstrip

9501126
0.270 x 0.150
Pile Weatherstrip

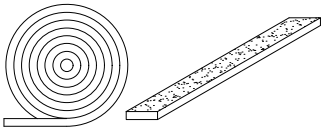

9550043
(1/8" x 3/8")
Butyl Sealant
Glazing Tape

9501109
0.270 x 0.275
Q-Lon Foam Weatherstrip

9550010
QEZD Foam Weatherstrip

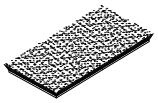

9501118
Interlocker Pad at Head & Sill
0.270 Ht. x 3/4" Wide x 1 1/4" Long

9501114LM
LM Pad at Head & Sill
Next to End Reaction Clip
0.500 Ht. x 5/8" Wide x 1 1/16" Long

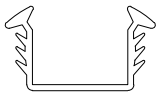

9500200A
1" Flexible
Glazing Gasket

9500205
1 1/16" Flexible
Glazing Gasket

9500210
1 1/8" Flexible
Glazing Gasket

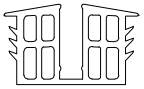

9500260/250
3/16" or 1/4" Reducing
Felxible Gasket

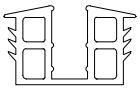

9505503-3/8"
9505502-1/2"
Reducing Glazing Gasket

Glazing Gaskets, Wedge and Glazing Butyl tape - for Transoms

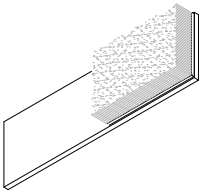

500960
Head & Sill Insert

9550009A
Exterior Glazing
Gasket

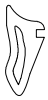

9550005
3/16" F.C. Drive-In
Glazing Wedge

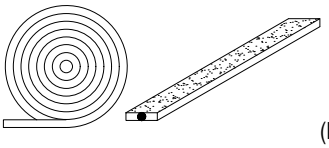

9550037
(1/8" x 3/8")
Preshimmed
Glazing Tape
(Flange Option)